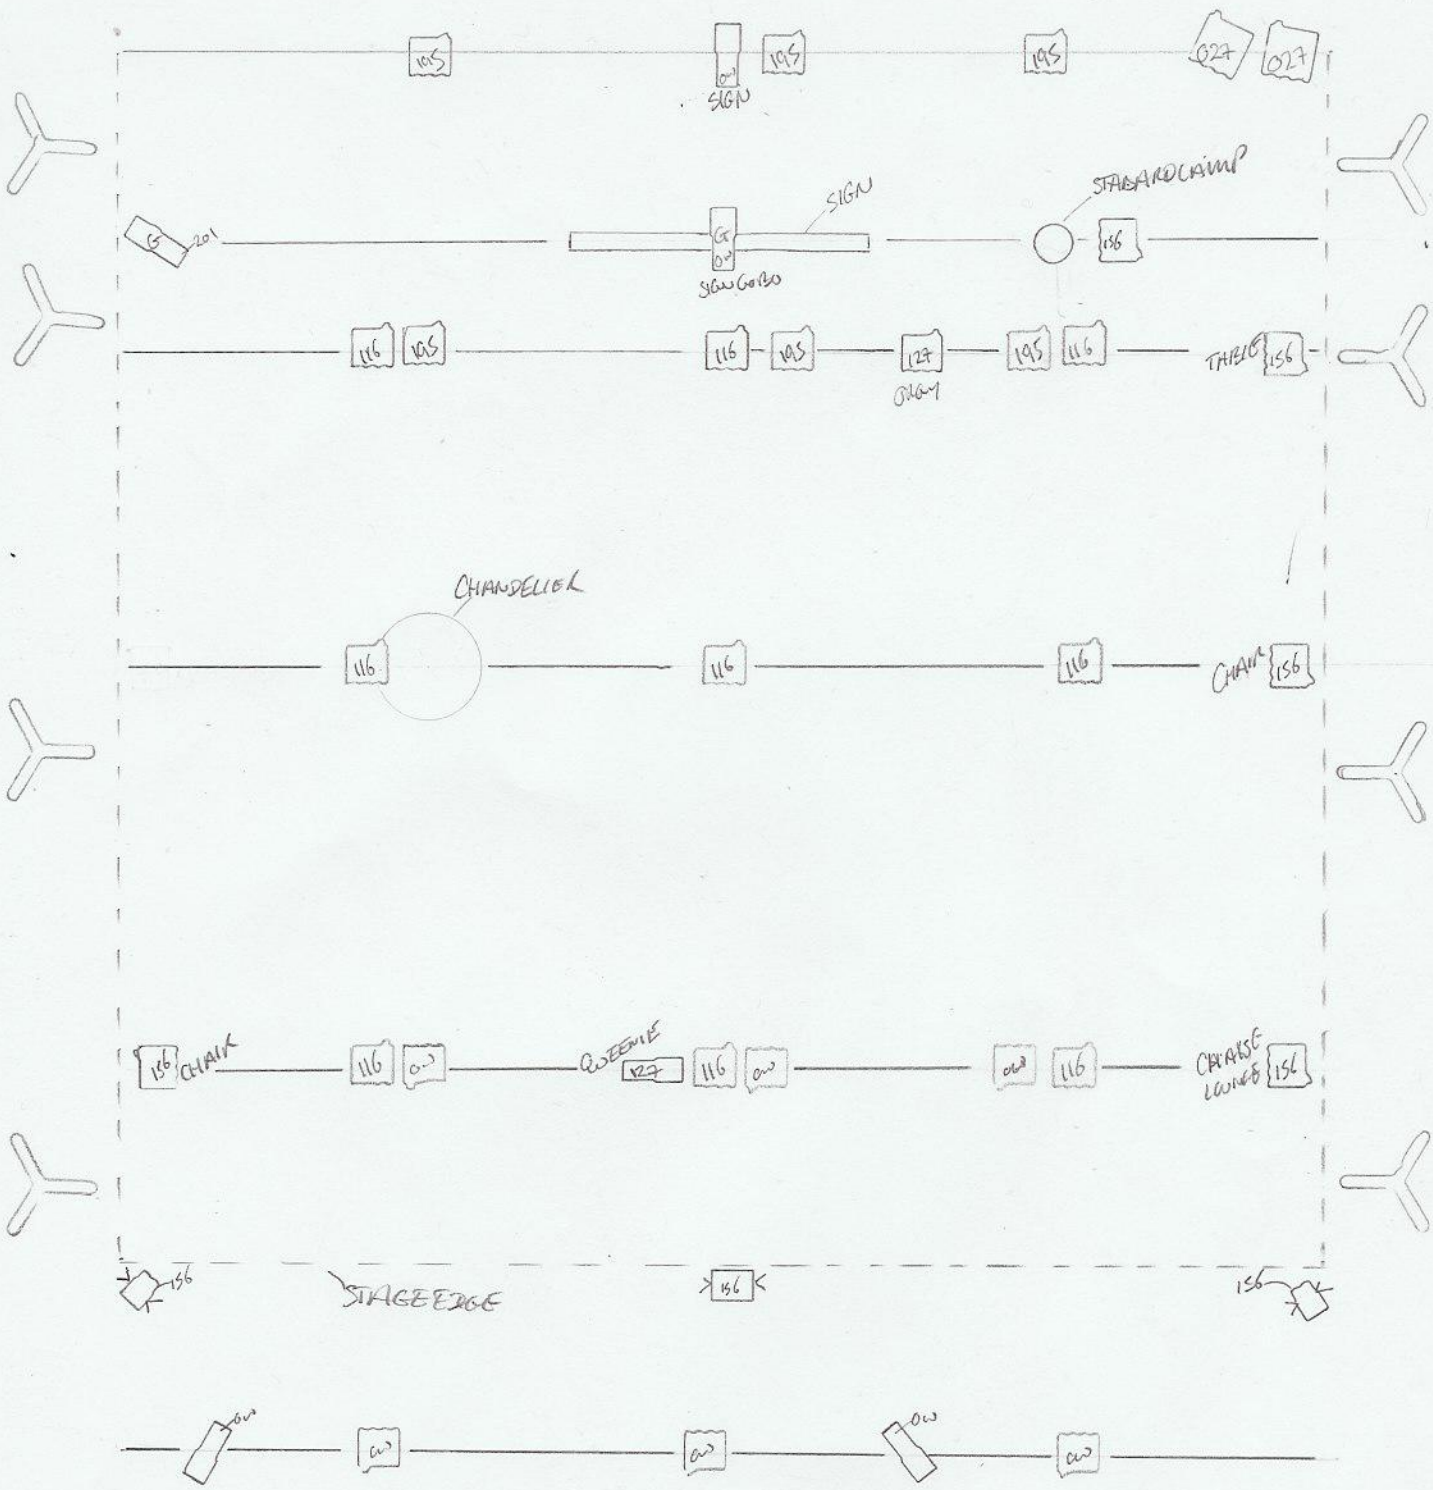

KEY

- WIDE 200m PROFILE
- SAME WITH 'B' SIZE GOBO HOLDER
- 1k FRESNEL
- 2k FRESNEL
- 1/2k FRESNEL ON FLOOR
- FLOOD ON FLOOR
- BOOM STANS 201
  MIDS 156

'WILD PARTY'
BY ROSIE KAY
GENERIC LIGHTING PLAN
DESIGN: SIMON GANE
07801 535 378